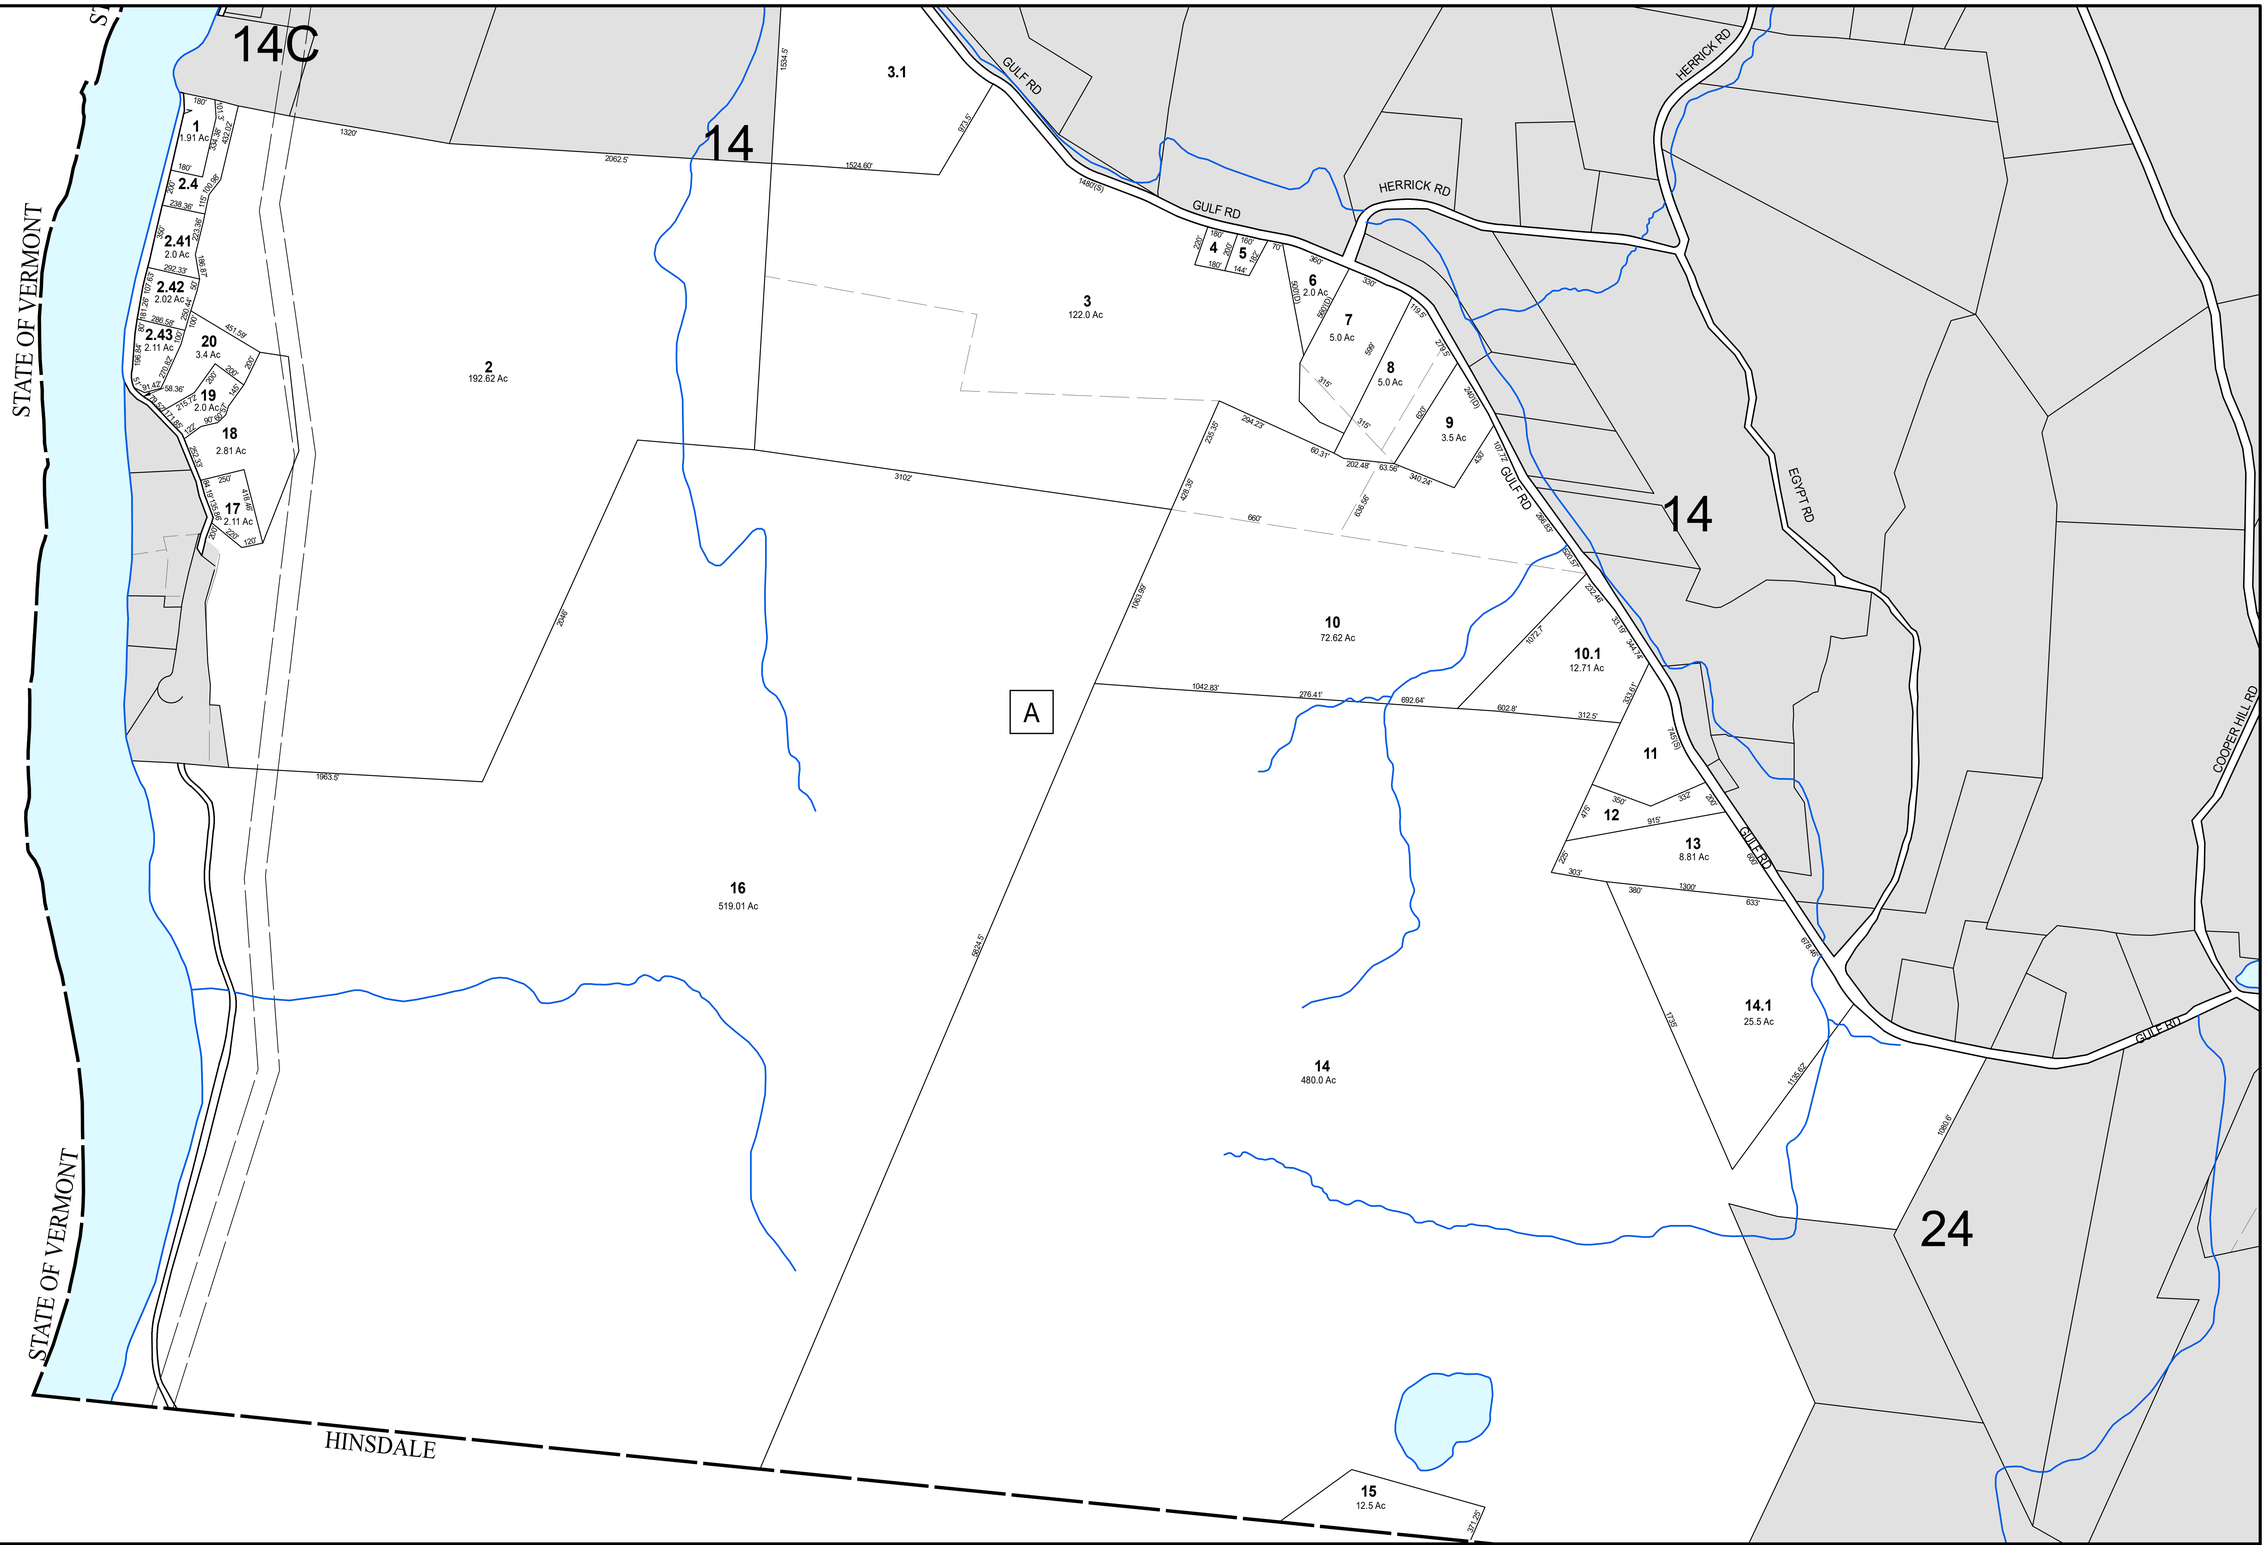

THIS MAP IS FOR ASSESSMENT PURPOSES. IT IS NOT VALID FOR LEGAL DESCRIPTION OR CONVEYANCE.

THE HORIZONTAL DATUM IS THE NEW HAMPSHIRE STATE PLANE COORDINATE SYSTEM, NAD 83.

REVISED & REPRINTED BY

CAI Technologies
Precision Mapping. Geospatial Solutions.
11 Pleasant Street, Littleton, NH 03561
800.322.4540 - www.cai-tech.com

LEGEND

AREA SURVEYED - - - - - - - - - - - - - - - - Ac
PARCEL NUMBER - - - - - - - - - - - - - - - 12.11
RECORD DIMENSION - - - - - - - - - - - - - - 100'
BLOCK - - - - - - - - - - - - - - - - A
WATER - - - - - - - - - - - - - - - -

SUBDIVISION LOT NO. - - - - - -
RIGHT OF WAY/ACCESS - - - - - - 50'
COMMON OWNERSHIP - - - - - - OR

SCALE: 1" = 400'
FEET 400 200 0 400 800 1,200
METERS 100 50 0 100 200 300

REVISED TO: 4/1/2024

PROPERTY MAPS

CHESTERFIELD

NEW HAMPSHIRE

INDEX DIAGRAM

MAP NO.

25